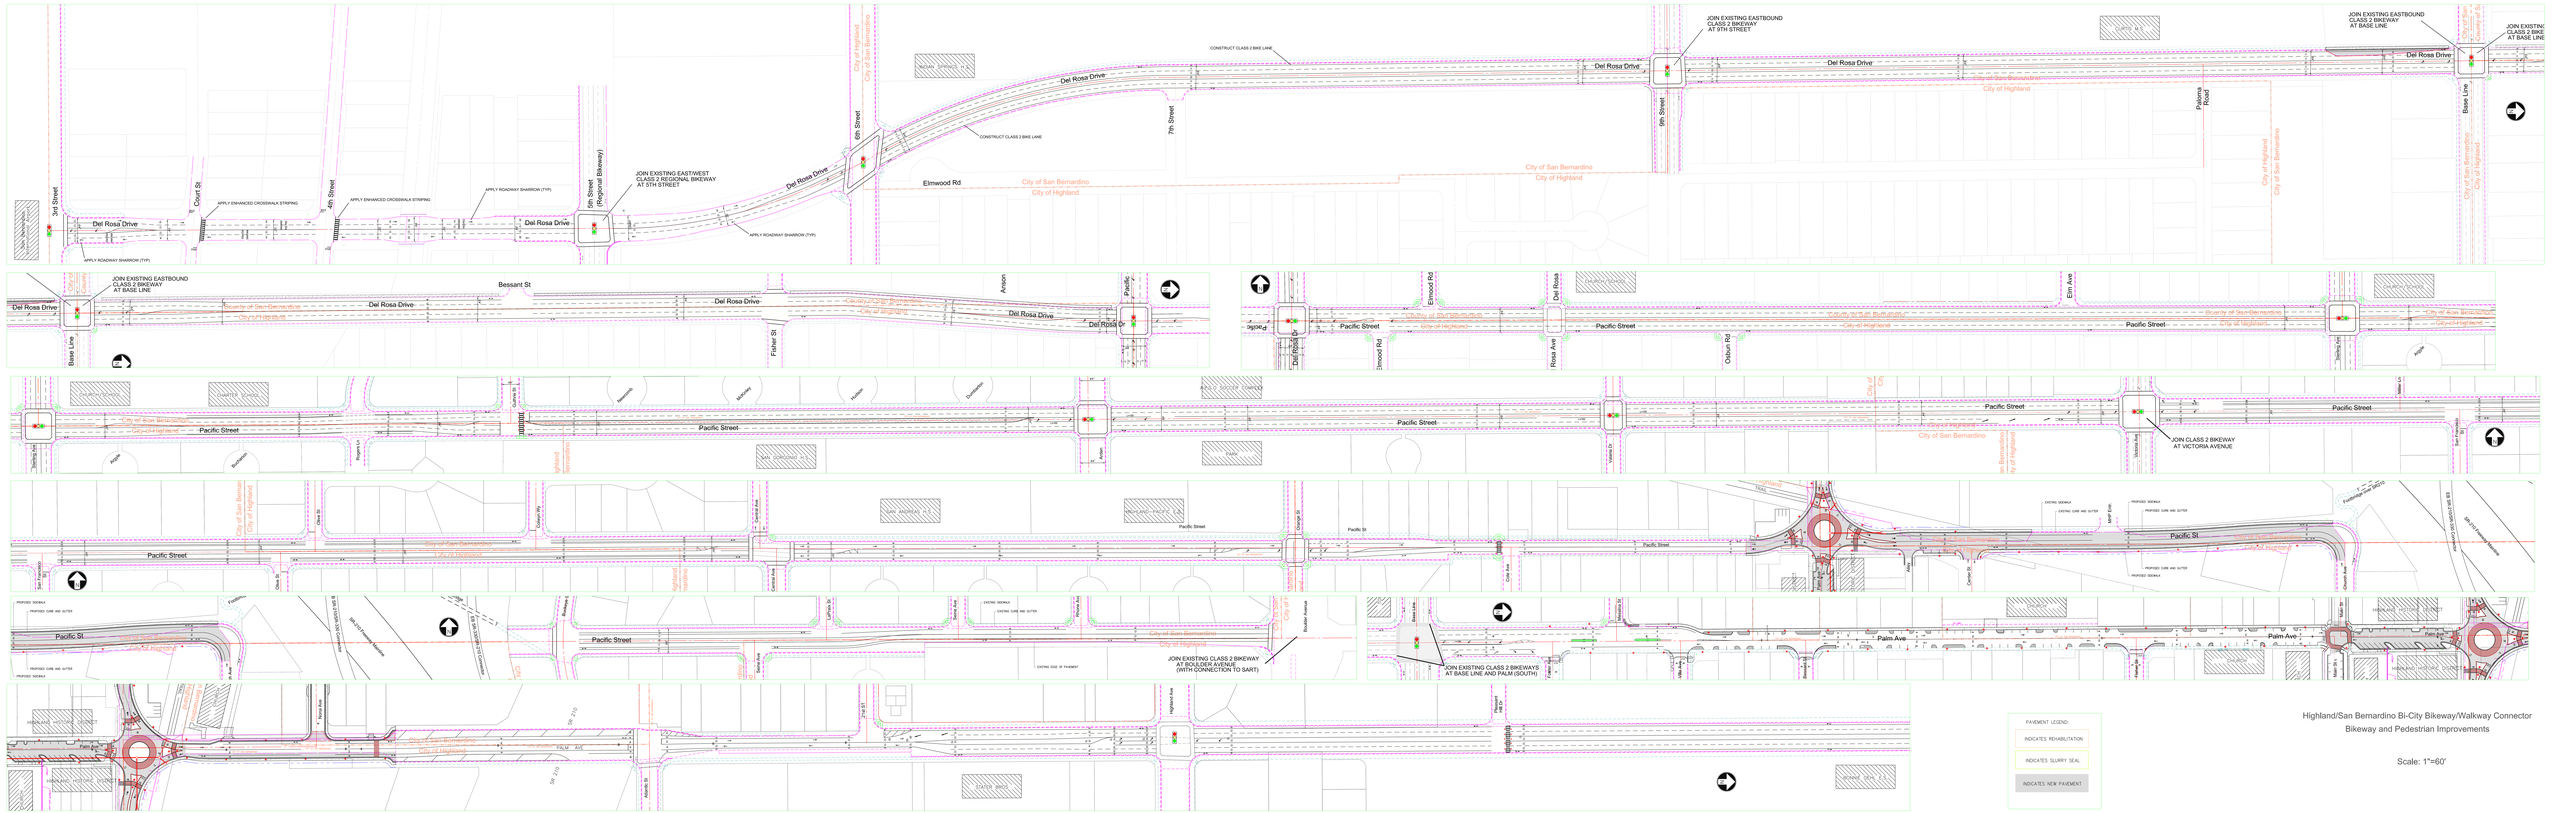
3rd Street
Court St
4th Street
5th Street (Regional Bikeway)
6th Street
7th Street
9th Street
Palomo Road
Base Line
Del Rosa Drive
APPLY ENHANCED CROSSWALK STRIPING
APPLY ROADWAY SHARROW (TYP)
JOIN EXISTING EAST/WEST CLASS 2 REGIONAL BIKEWAY AT 5TH STREET
CONSTRUCT CLASS 2 BIKE LANE
JOIN EXISTING EASTBOUND CLASS 2 BIKEWAY AT 9TH STREET
JOIN EXISTING EASTBOUND CLASS 2 BIKEWAY AT BASE LINE
Elmwood Rd
City of San Bernardino
City of Highland
Bessant St
Anson
Pacific
Del Rosa Dr
Fisher St
Pacific Street
Del Rosa Rd
Elmwood Rd
Rosa Ave
Osbun Rd
Elm Ave
Sterling Ave
Keller
Victoria Ave
Victoria Dr
JOIN CLASS 2 BIKEWAY AT VICTORIA AVENUE
Garcia St
Lincoln
Harrison
Hughes
Dorchester
Ridge
Benchmark
Rogers Rd
Arden
Vista
Cole Ave
Cactus Ave
Eucalyptus
Date Palm Dr
Date Palm Ave
Palm Ave
Palm Dr
Boulder Avenue
JOIN EXISTING CLASS 2 BIKEWAY AT BOULDER AVENUE (WITH CONNECTION TO SART)
JOIN EXISTING CLASS 2 BIKEWAYS AT BASE LINE AND PALM (SOUTH)
Highland Avenue
Alabama St
Tippecanoe Ave
Mount Vernon Ave
Waterman Ave
Orange Show Rd
SR-210
Highland/San Bernardino Bi-City Bikeway/Walkway Connector
Bikeway and Pedestrian Improvements
Scale: 1"=60'
PAVEMENT LEGEND:
INDICATES REHABILITATION
INDICATES SLURRY SEAL
INDICATES NEW PAVEMENT